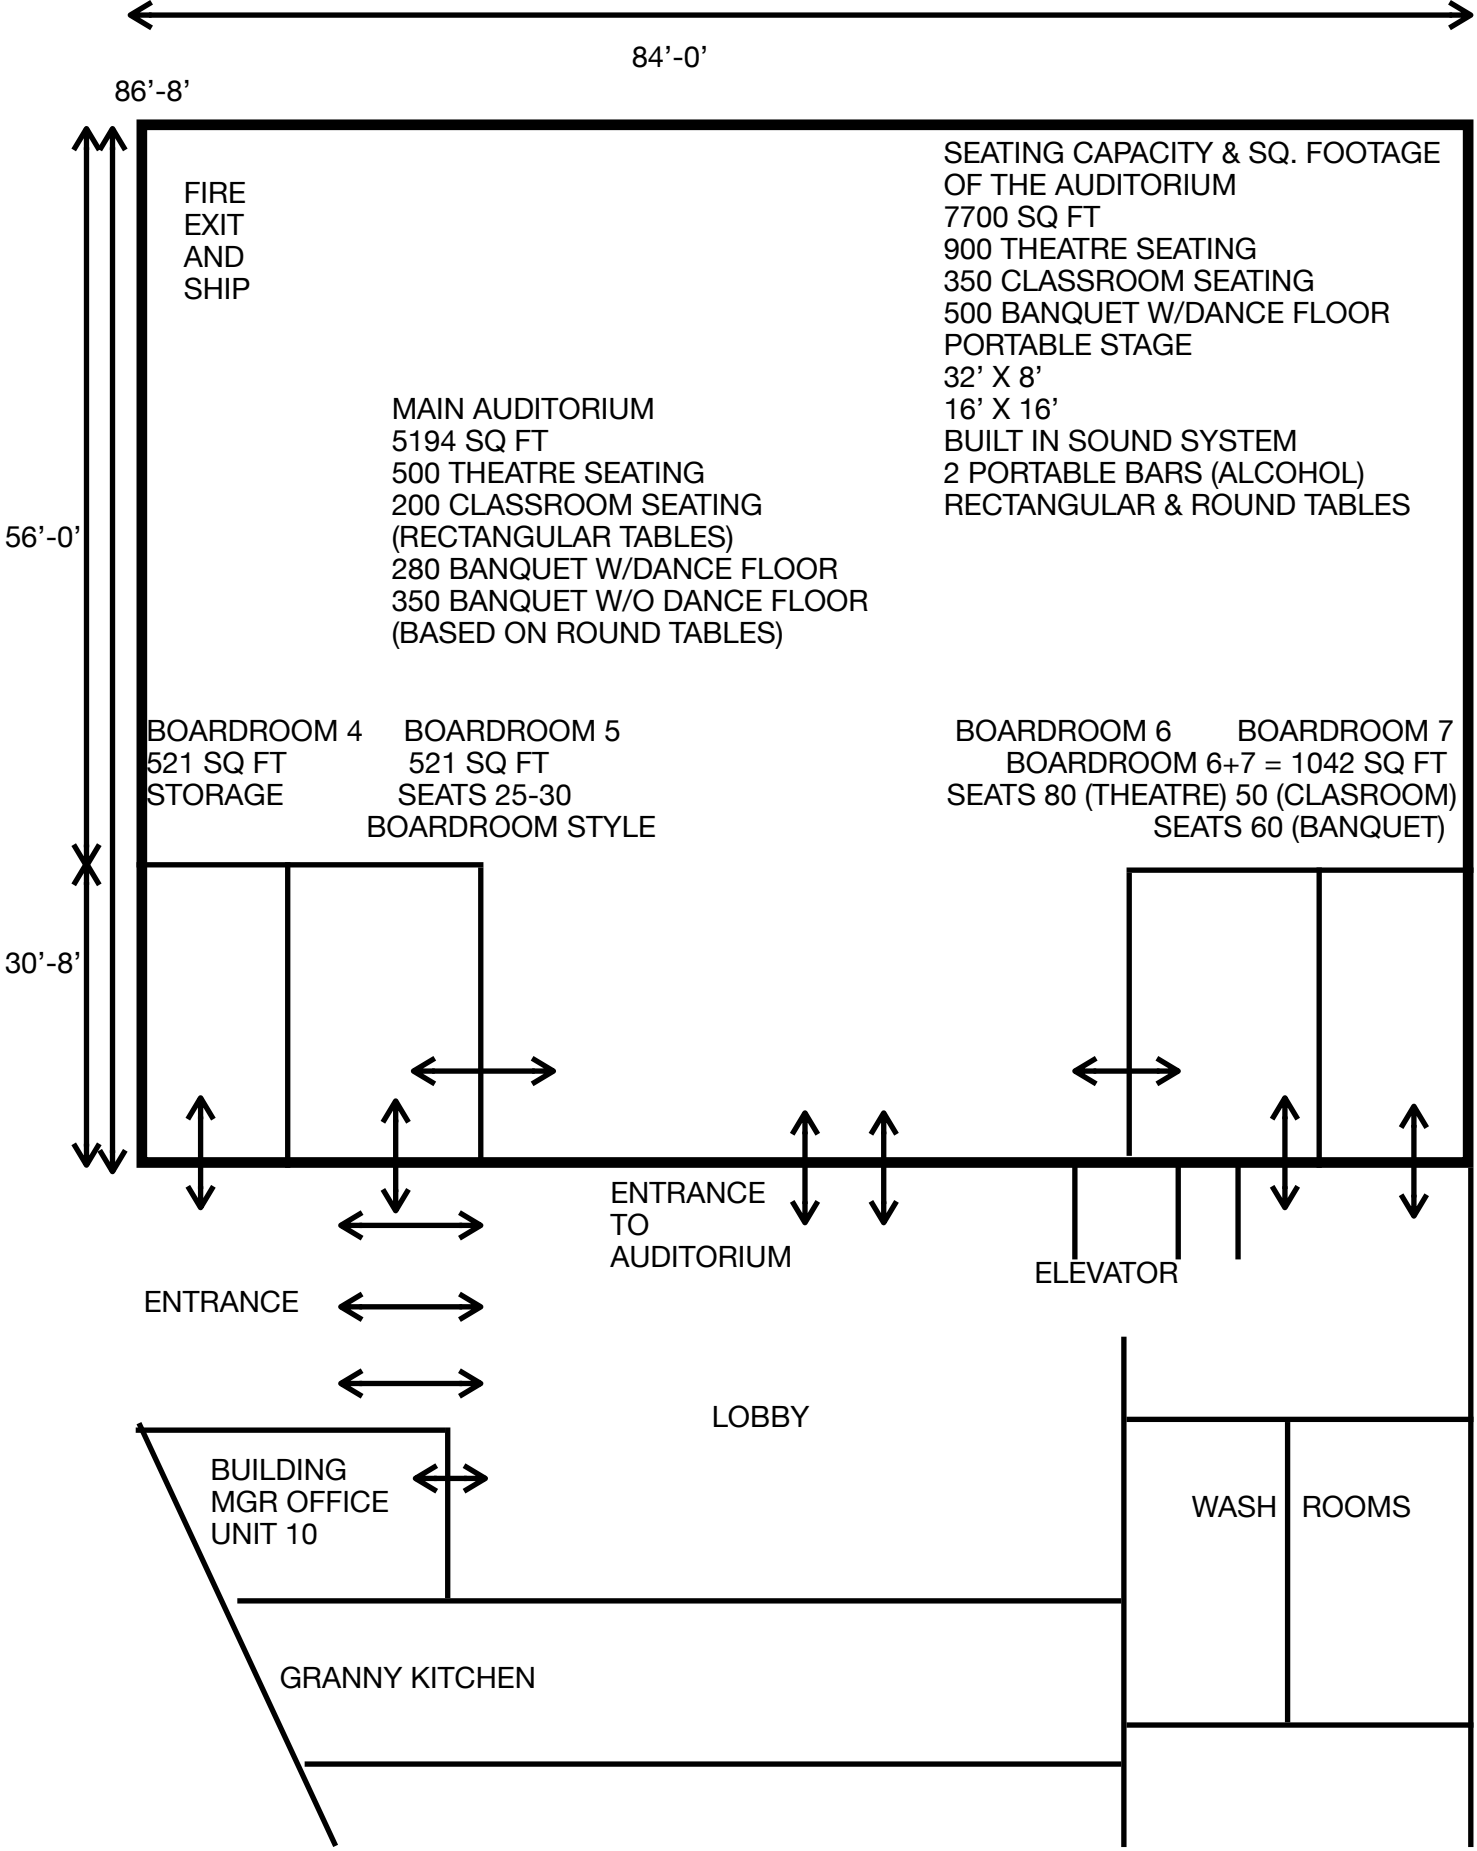

The Maritime Labour Centre - AUDITORIUM FLOOR PLAN